
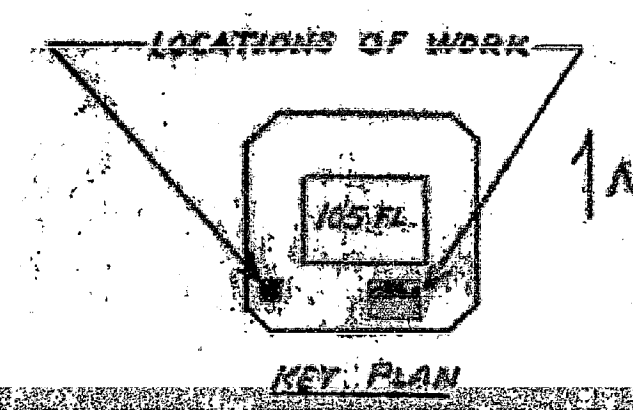


7 AA 1981
A-105
CANTOR, FITZGERALD SECURITIES
577 417

M-1 #1 3/9/81

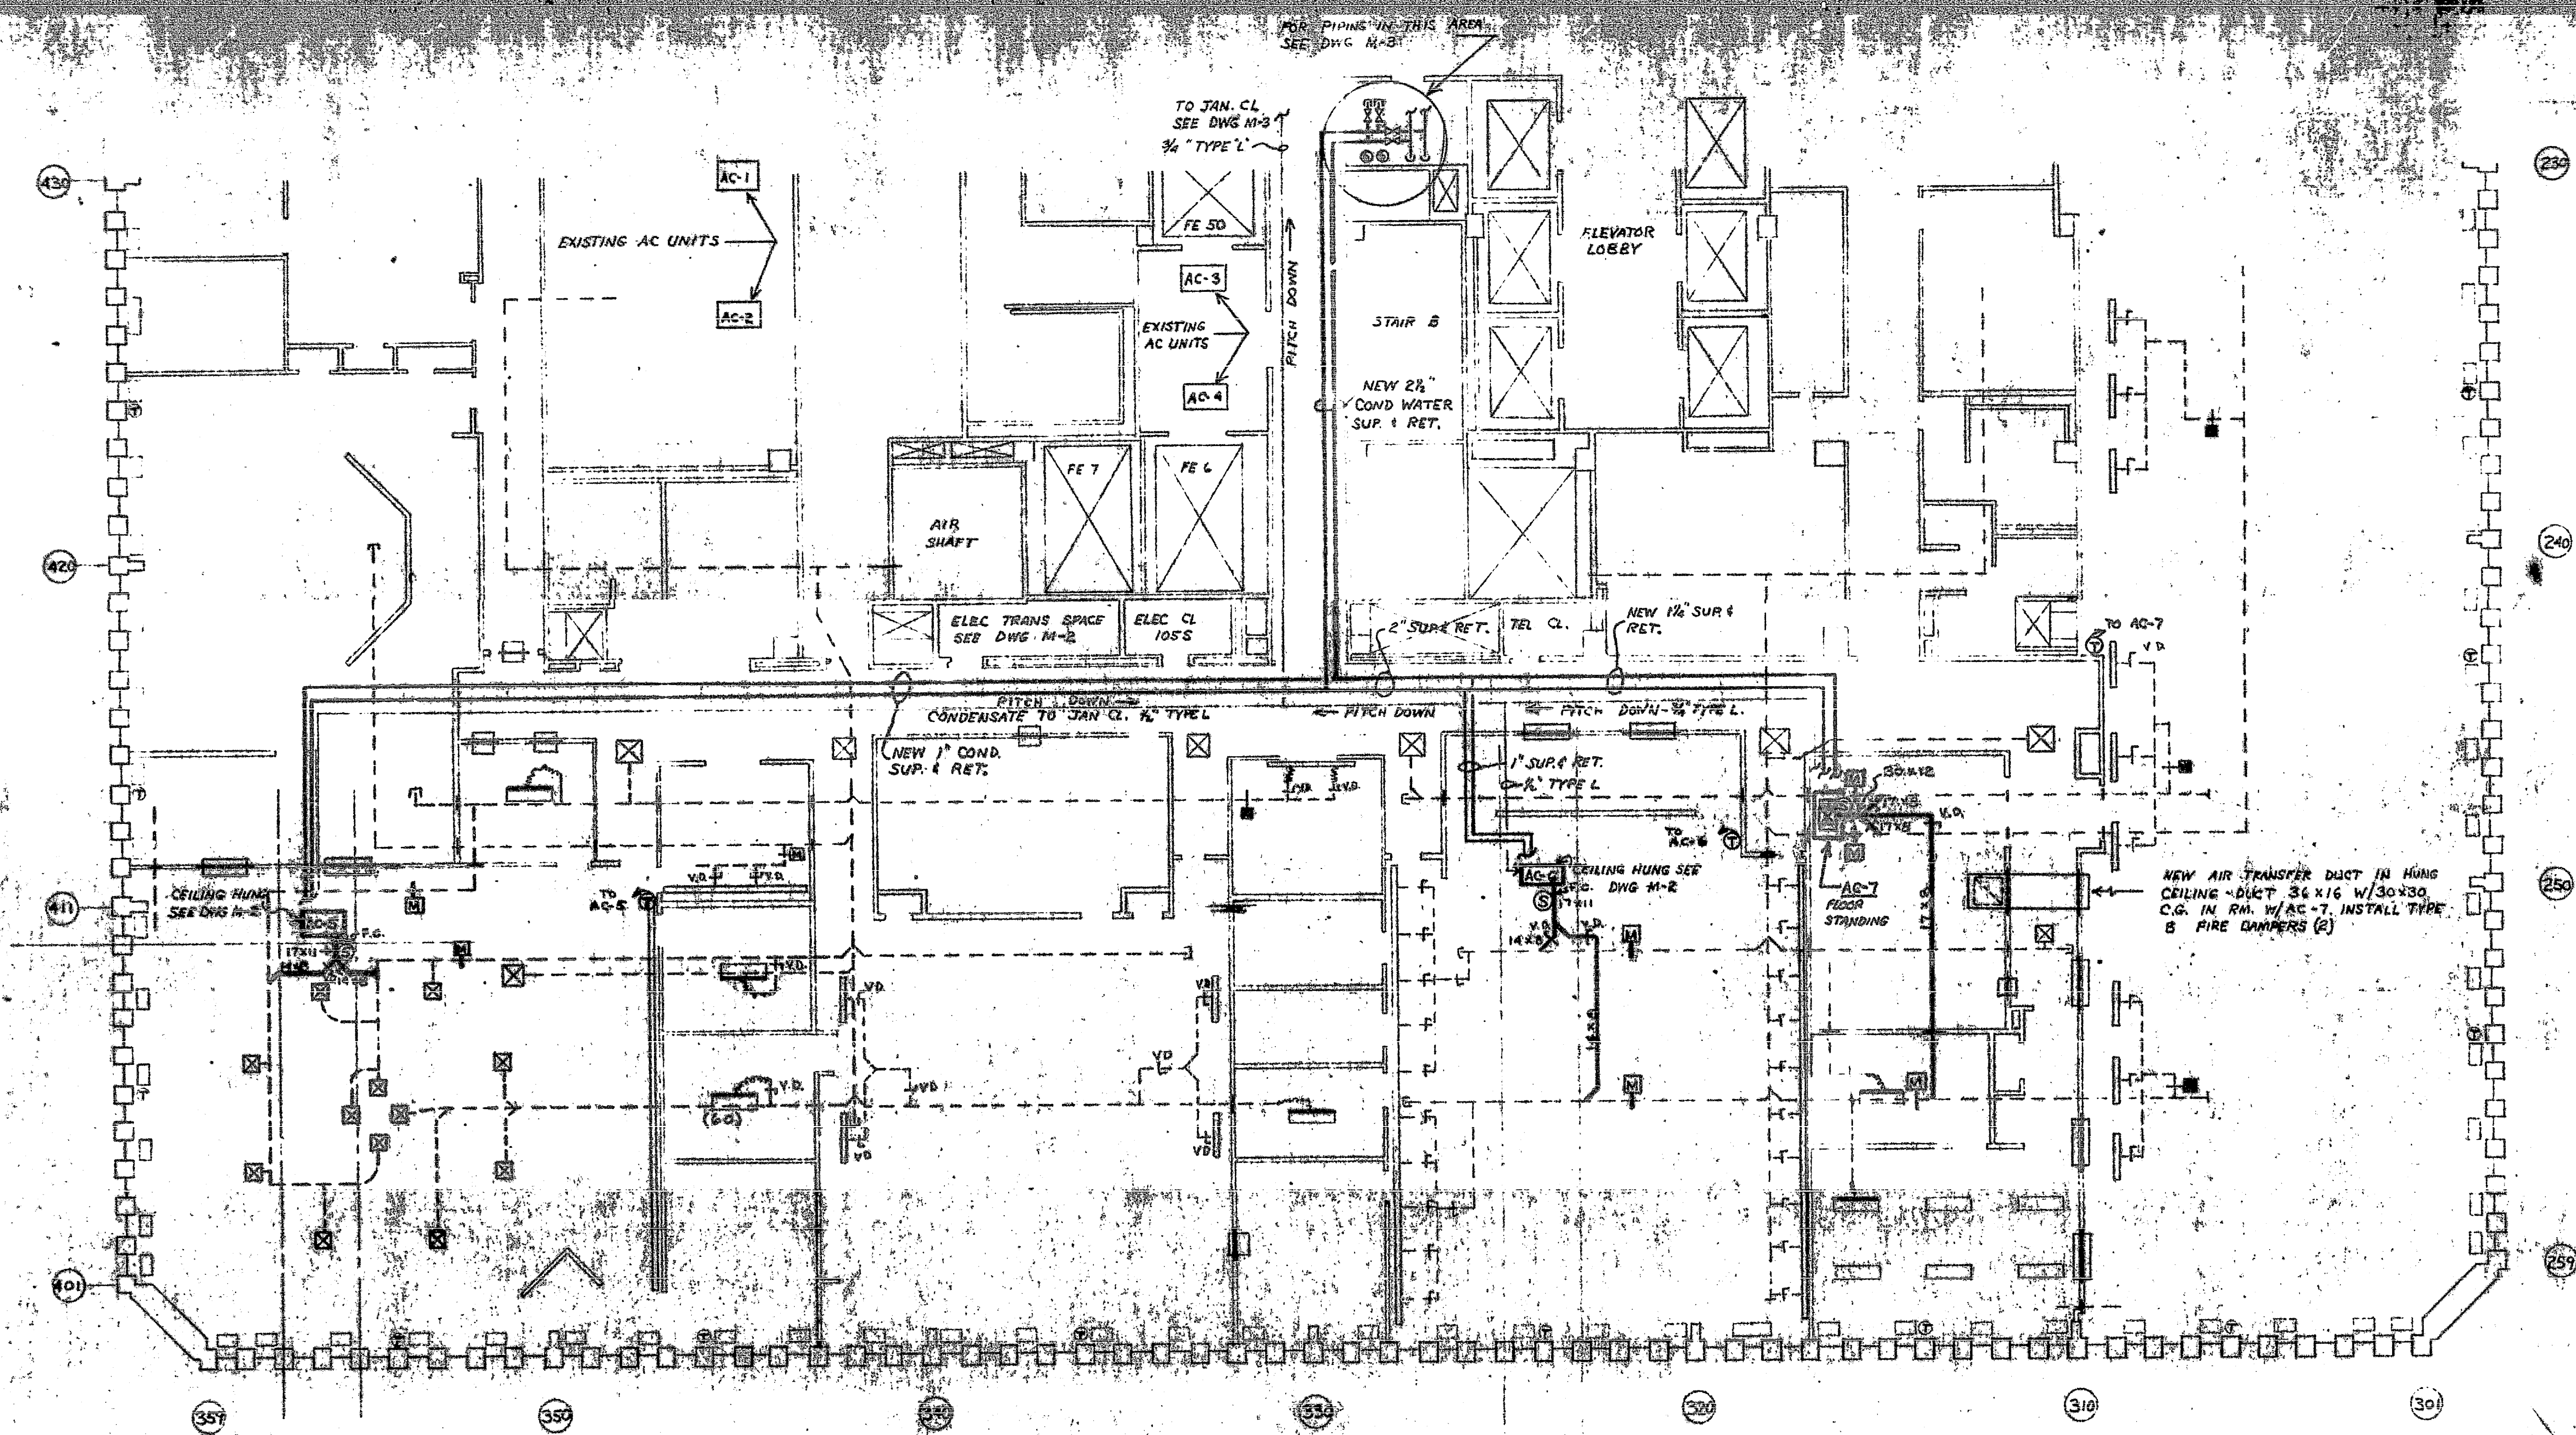

TCA/TAA NO. 1981
DATE APPROVED 3/22/81

002-577.417

REV 1	TO INCORPORATE P.A. COMMENTS	3/9/81
HERBERT SCHWARTZ P.A.		
30 5TH AVE NEW YORK N.Y. 10011		
CANTOR, FITZGERALD SECURITIES CORP		
31 WTC - FLOOR 105		
AUXILIARY COOLING UNITS 5.647		
DUCT, PIPING & ELEC. PLAN		
DWN: T.L.	CHK: H.S.	(2/17/80)

M-1